


1 Neg 1 Pos

INDIANA:
N & W 2 P. M.

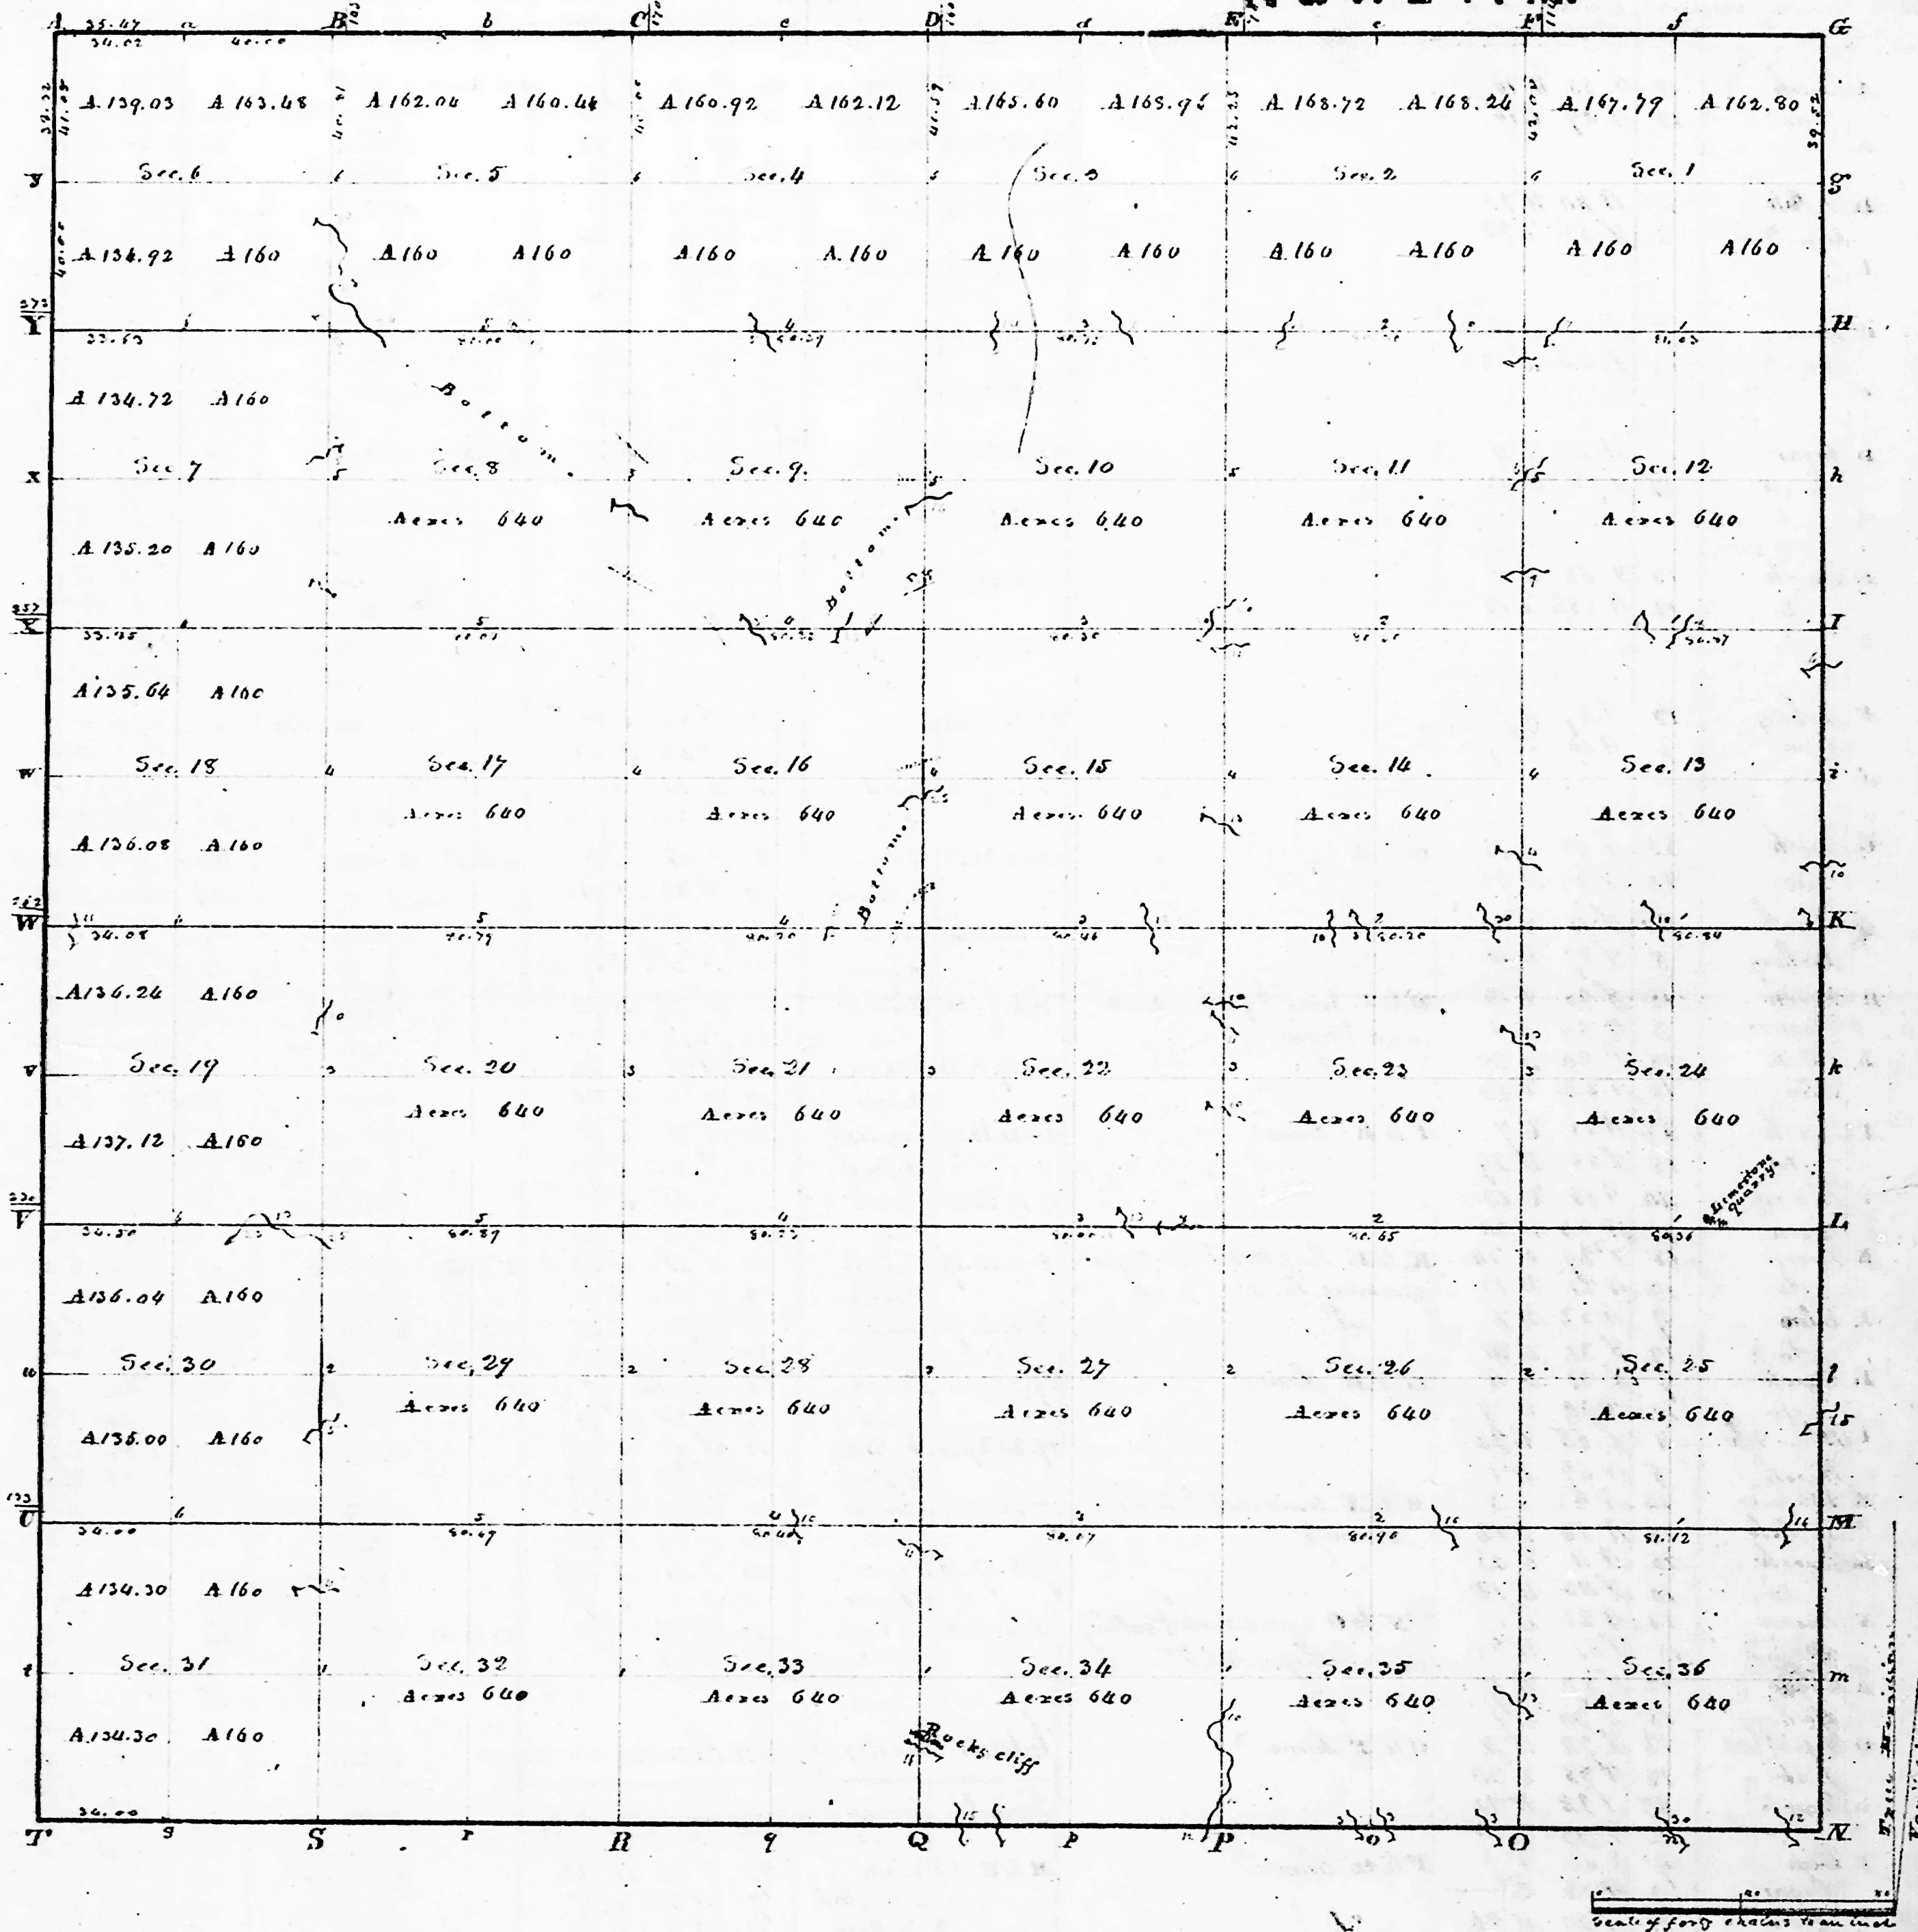

Township N° XII North , Range N° II West of 2nd Meridian. Surveyed by John Milroy . 1819.

Description of the Soil on the interior sectional lines.

Sections	Quality &c.	Sections	Quality &c.	Sections	Quality &c.
35.36	Broken 2 nd rate. Decid. Sugar. Ash. Septar. Hickory. Spruce	33.34	Rolling 2 nd rate	4.5	Good 2 nd rate
25.36	Same	27.34	Same	31.32	Same
25.26	Good 2 nd rate	27.28	Same	29.32	Same
24.25	Rolling 2 nd rate	22.27	Same	30.31	Same
23.24	Same	21.22	Same	29.30	Same
13.24	Same	15.22	Same	20.29	Same
13.14	Same	15.16	Same	19.30	Same
12.13	Same	10.15	Good 2 nd rate	17.20	Same
11.12	Same	9.10	Rolling 2 nd rate	17.20	Same
1.17	Same	3.10	Same	18.19	Same
1.2	Same	3.4	Good 2 nd rate	17.18	Good 2 nd rate
34.35	Good 2 nd rate	22.33	Same	8.17	Good 2 nd rate
26.35	Rolling 2 nd rate	28.33	Same	7.18	Same
26.27	Good 2 nd rate	28.29	Same	7.8	Broken 2 nd rate
25.26	Rolling 2 nd rate	21.28	Same	5.8	Good 2 nd rate
22.23	Same	20.21	Same	6.7	Same
14.23	Same	16.21	Same	5.6	Rolling 2 nd rate
14.13	Same	14.17	Same		
11.14	Same & Good	9.16	Same		
10.11	Same	8.9	Same		
2.11	Same	4.9	Same		
2.3	Same				


IND.

24

Township N. 12 North, Range N. 2 West of 2^d Mer. Interior Section corners described Interior Quarter Section Corners Continued

Post & Bearing	Feet	Inches	Quarters	Feet	Quality of the Soil	Corners of Section	Feet	Inches	Quarters	Feet	From	Feet	Inches	Quarters	Feet
to	to	to	to	to	to	to	to	to	to	to	to	to	to	to	to
A Sugar	14	N 16	N 18			25.26.35.36 Beech	14	S 89	N 23		I to X at 1 Beech	10	N 36	N 18	
B Beech	18	S 83	E 22			22.24.25.26 Beech	16	S 82	E 25		do	12	S 62	E 37	
a						13.14.23.24 Beech	14	N 32	E 20		2 Beech	20	South	8	
B Beech	26	S 65	E 26			do	24	S 71	N 18		do	28	N 11	N 21	
do	12	N 68	N 17			do	28	N 15	N 16		3 Beech	15	N 89	E 15	
b						do	24	S 12	N 18		Maple	30	N 71	N 30	
C Ash	18	N 47	E 23 1/2			11.12.13.14 Hickory	22	N 2 1/2	E 34		4 Beech	20	N 18	N 16	
Beech	12	S 75	N 5 1/2			Sugar	8	S 35	E 14		do	14	S 76	E 23	
c						do	24	N 20	E 45 1/2		5 Beech	20	S 72	N 30 1/2	
D Beech	22	N 19	E 15 1/2			26.27.34.35 Hickory	26	S 2 1/2	N 36		do	21	N 87	E 20 1/2	
Hickory	14	S 36	N 24			Beech	14	N 3 1/2	E 23		6 Beech	20	N 75	E 33	
a						22.23.26.27 Beech	10	N 48	N 6		do	18	S 87	N 52	
E Beech	10	N 88	N 20			do	24	S 28 1/2	E 42 1/2		I to V 1 Beech	20	N 23	N 30	
do	8	N 69	E 14			14.15.22.23 Sugar	18	S 9	N 24		do	19	N 16	N 12 1/2	
e						Beech	15	N 22	N 30		2 Beech	18	S 53	N 36	
F Beech	12	S 15	N 19			10.11.14.15 Beech	20	S 82	E 10		Hickory	24	N 65	E 47	
Poplar	22	N 9	E 32			do	23	S 81	N 30		3 Beech	12	S 41	N 21	
f						2.3.10.11 B. Gum	20	N 12	E 35		4 Beech	20	N 16	38	
G Beech	10	N 22	E 19			Hickory	-	S 25	N 15		do	-	S 25	E 34	
Maple	18	S 61	N 13			27.28.33.34 Beech	10	N 2 1/2	N 10		5 N Oak	36	S 59	E 46	
Beech	12	S 77	N 36			do	20	S 83	N 14		Beech	12	N 66	N 33	
H Sugar	10	S 38	E 13			21.22.27.28 Beech	22	S 41	N 8 1/2		6 Hickory	15	N 9	E 11	
do	12	N 66	N 23			do	10	N 26	E 22		Beech	12	S 26	N 38 1/2	
I Sugar	9	S 9	E 28			15.16.21.22 Beech	20	N 54	N 29		1 B Oak	14	N 38 1/2	E 29 1/2	
Beech	18	N 4 1/2	E 60			do	11	N 44	E 31		N Oak	13	S 27	N 43	
I Beech	18	S 27	E 7			9.10.15.16 Beech	14	S 15	N 13 1/2		2 Beech	24	N 26	E 43	
Hickory	10	N 35	N 33			do	28	N 49	E 36		do	23	S 3	N 26	
i Beech	20	S 17	E 15			2.4.9.10 Beech	12	S 20	E 17		3 Beech	20	S 76	E 25	
do	14	N 55	N 21			Sugar	11	N 3	N 27 1/2		do	17	N 75	N 27	
J Beech	14	N 53	N 2			28.29.32.33 N Oak	36	N 4	N 62		4 Beech	6	North	124	
do	14	S 55	E 43			Hickory	24	S 49	E 18		Sugar	14	N 44	N 20	
K Beech	30	S 50	E 39			20.21.16.17 Beech	12	S 54	E 34		5 Shu	22	N 15	E 12	
L Sugar	24	N 61	N 4			do	5	S 74	N 19		Beech	7	S 22	N 17	
I Beech	12	N 50	E 16			8.9.16.17 Ash	4	S 59	E 8		6 Beech	12	S 41	N 28	
do	5	S 8	N 19			Beech	18	N 88	N 33		Logwood	5	N 39	E 24	
L Beech	12	S 76	E 19			4.5.8.9 N Oak	35	corner			1 Hickory	26	N 35 1/2	E 20	
do	14	N 40	N 42			Hickory	12	N 28	N 14		Beech	14	S 47	N 37	
M N Walnut	-	S 55	E 28			N Oak	36	N 49	E 19		2 Poplar	6	S 82	E 12	
Sugar	12	N 64	N 27			27.30.31.32 Beech	20	N 40	N 18		Sugar	15	S 83	N 29	
Poplar	12	N 83	E 13			do	19	S 26	E 10		3 Beech	4	N 85	E 4	
Gum	30	S 74	N 14			17.18.19.20 Beech	12	N 55	E 8		do	6	S 73	N 6	
Hickory	15	N 66	E 24			do	23	S 33	N 12 1/2		4 N Oak	36	N 24	E 24 1/2	
S Oak	30	S 76	N 41			Sugar	18	N 59	E 46		Beech	5	S 72	N 4 1/2	
Beech	10	S 72	N 21			Hickory	24	S 26	E 19		5 Dogwood	5	N 62	N 5 1/2	
do	5	N 38	E 50			Beech	18	N 21	E 40		do	5	S 51 1/2	E 36	
O Beech	18	S 64	E 28			do	24	S 56	E 14		6 Beech	20	North	1	
do	18	N 35	N 14			20.21.23.24 Beech	19	N 21	N 24		Hickory	24	S 70	N 38	
P Sugar	12	N 75	E 11			Poplar	15	S 37	N 33 1/2		1 Beech	13	N 1 1/2	N 12	
Beech	18	N 65	E 21								do	36	S 19	E 29	
Hickory	24	N 44	N 9								2 Beech	20	N 81	E 33	
Beech	12	S 64	E 16								do	12	S 40	N 6 1/2	
Beech	24	N 31	N 23								3 Beech	20	N 15	N 37	
N Walnut	9	S 31	E 35								do	26	S 15	E 37	
Beech	24	N 64	E 12								4 Beech	18	N 1 1/2	N 48	
N Walnut	12	N 71	N 31								5 Beech	24	N 11 1/2	24	
g Sugar	24	N 29	N 17								do	23	S 5	N 22	
do	10	S 53	E 47								6 Beech	20	S 55	E 21	
H Beech	14	S 60	E 27								Hickory	21	S 74	N 17	
N Walnut	9	N 20	N 33								1 N Oak	30	North	19	
Beech	18	N 75	N 14								Beech	18	S 11	N 39	
do	18	N 70	E 20								2 Maple	24	S 75	E 41	
S Beech	9	N 41	N 33								Hickory	24	N 10	N 27	
do	18	S 74	E 45								3 Gum	28	corner		
S N Oak	9	S 30	E 7								Ash	30	N 87	E 69	
do	30	S 40	N 40								Beech	4	N 46	N 47	
T Beech	14	N 44	N 17								4 Beech	13	N 39	E 18	
do	14	S 62	E 42								Hickory	22	S 39	N 33	
U Beech	11	N 9	E 4 1/2								5 Beech	13	N 14	E 14 1/2	
do	19	S 13	E 40								do	14	S 11	N 37	
V Beech	24	N 15	E 25								6 Beech	11	N 63	E 22	
do	14	S 15	E 34 1/2								do	4	S 64	N 22	
W Beech	21	N 28	E 41								1 Beech	22	N 28	N 17	
do	13	S 4	N 14								do	15	S 42	E 5 1/2	
X Beech	15	N 7	N 26 1/2								2 Beech	14	N 32	N 22	
do	15	S 21	E 19								do	20	S 38	E 39	
Y Hickory	36	N 20	N 26								3 Beech	24	S 79	E 19 1/2	
do	20	S 4	E 19								do	19	N 87	N 53	
Z											4 Beech	23	N 52	N 30	
											do	19	S 18	E 18	
											5 Beech	19	N 46	E 30	
											Sugar	10	S 87	N 18	
											6 N Oak	23	N 51	N 5 1/2	
											Beech	14	S 59	E 11 1/2	

Township N.° XII North. Range N.° II West of 2.nd Mer.

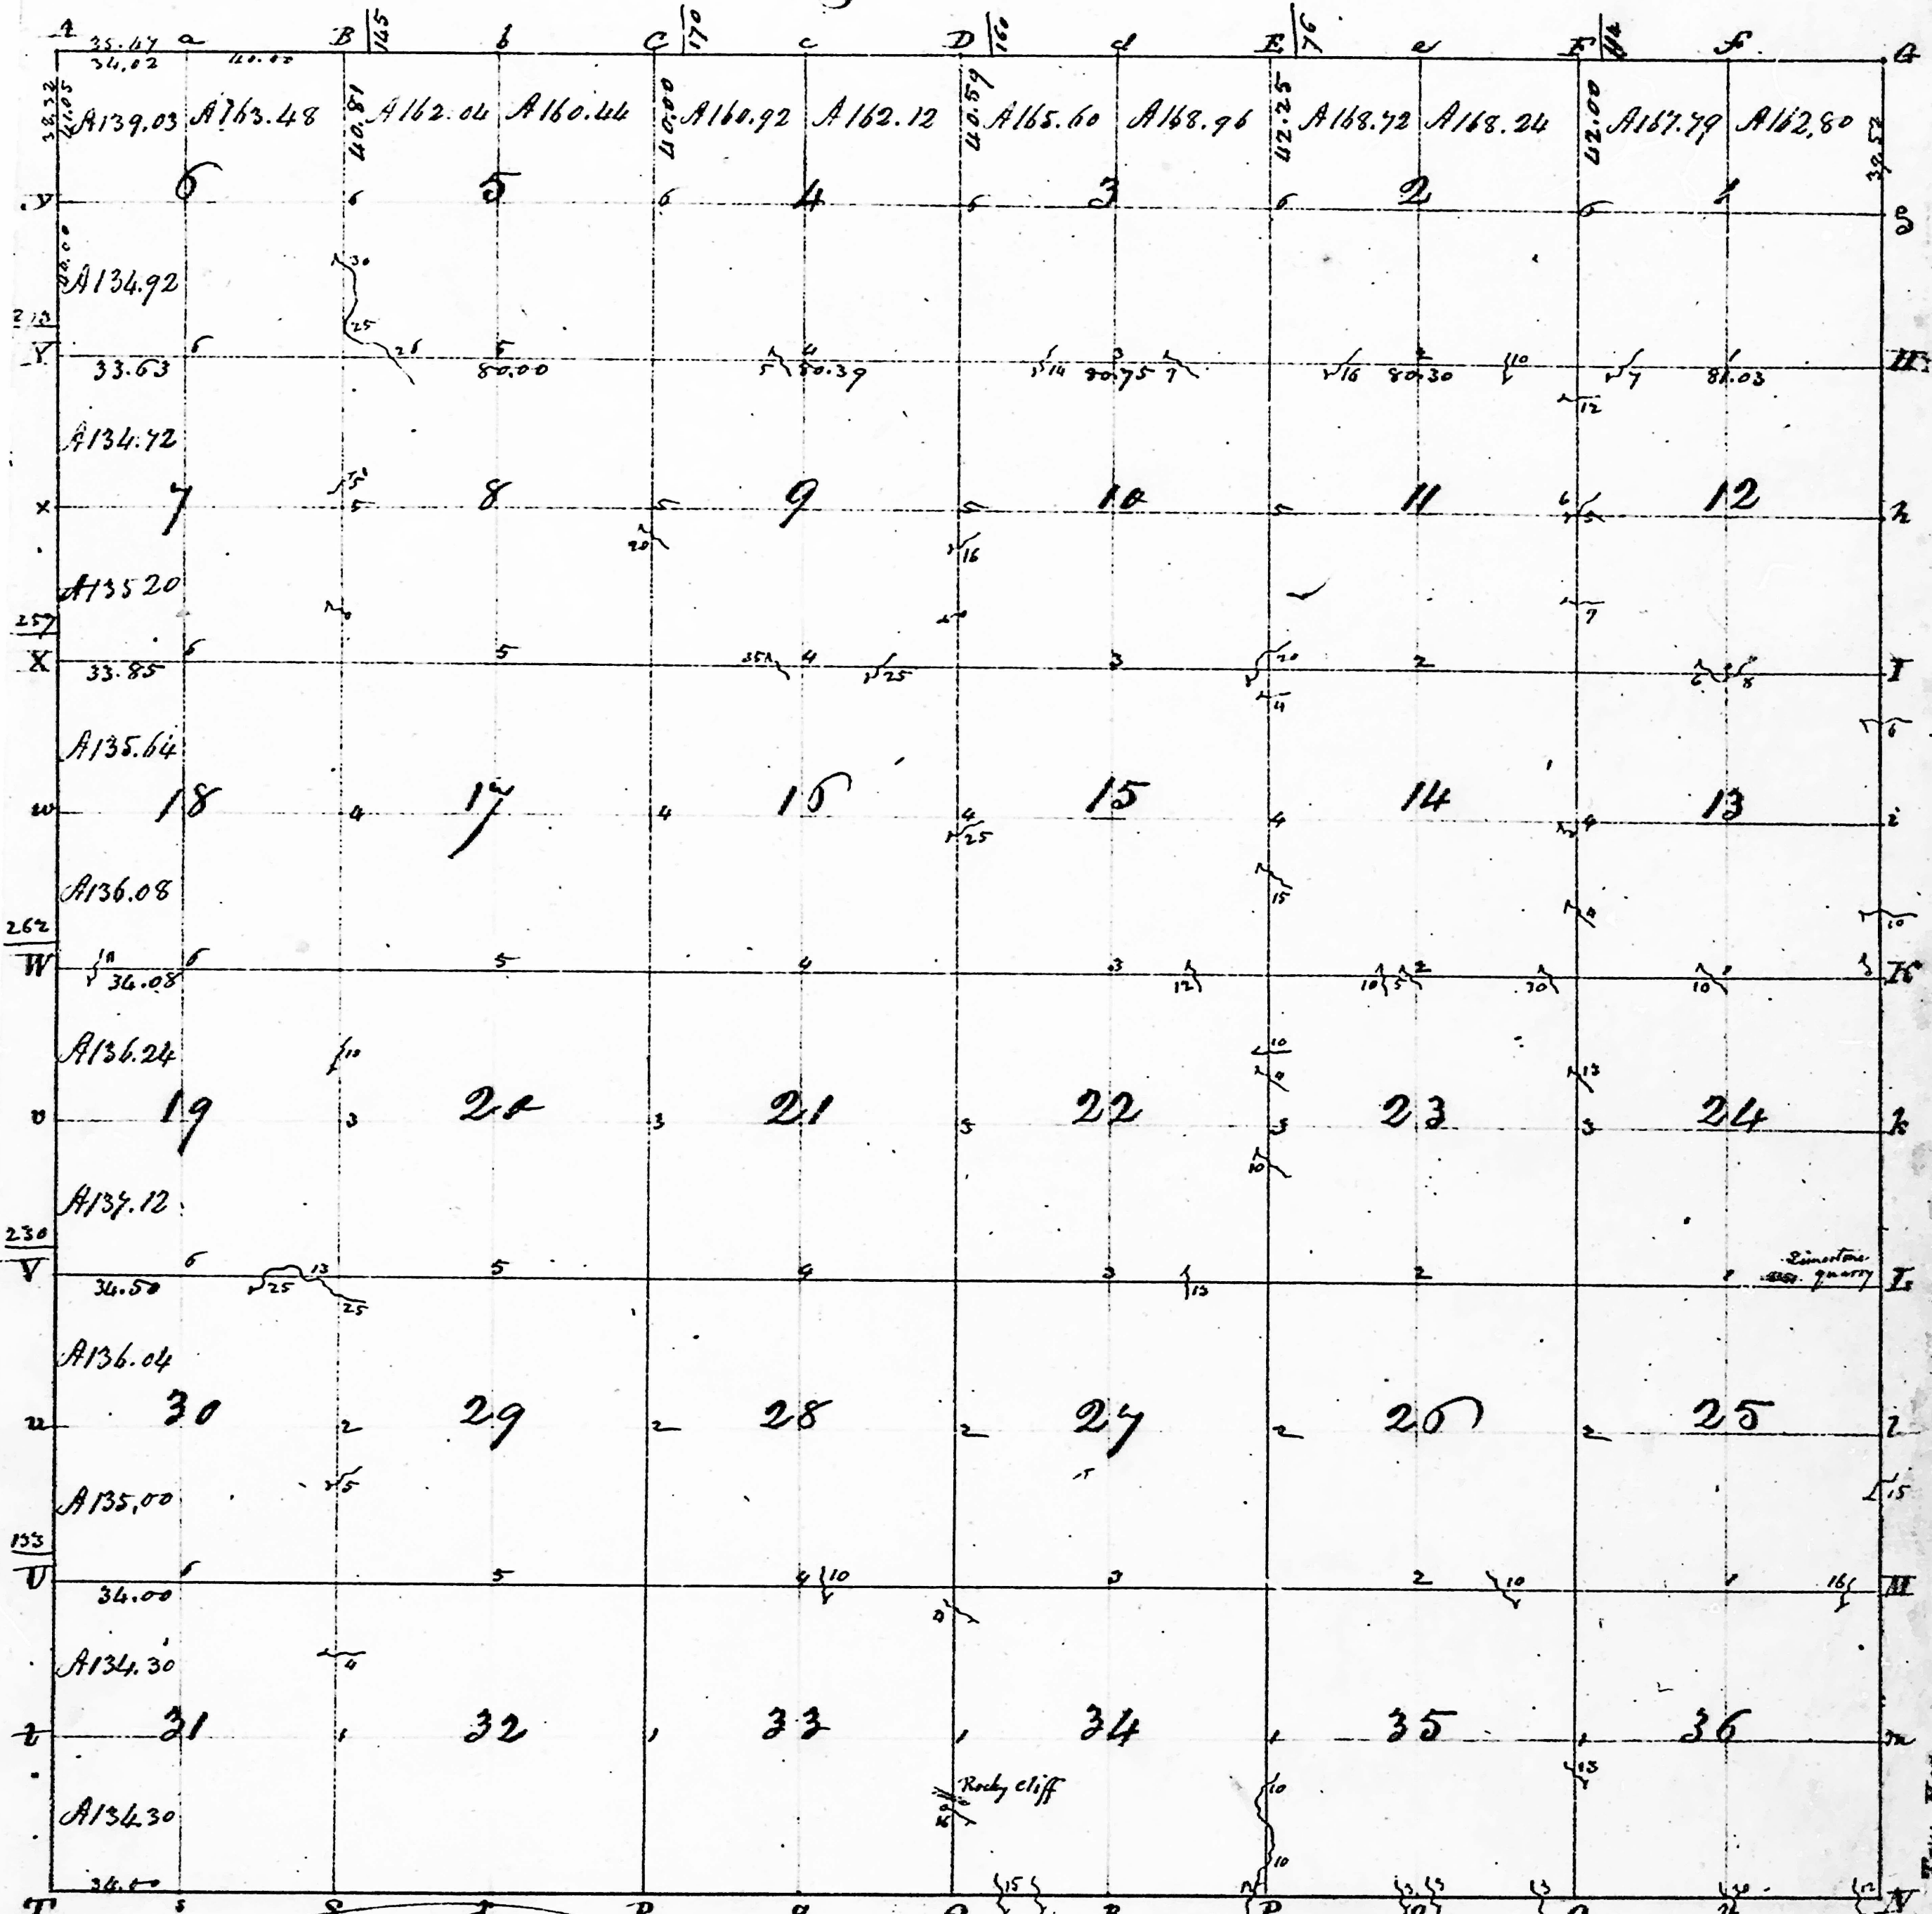

Total quantity 22,799.70

INDIANA.
N & W 2 P. M.

A true copy from the Original, on file in this Office,
Surveyor General's Office, (March 2nd 1820)

Edward Littleton Secy. Gen.

四

A true Copy from the Original, on file in this

H. rufus Generalis 1870.